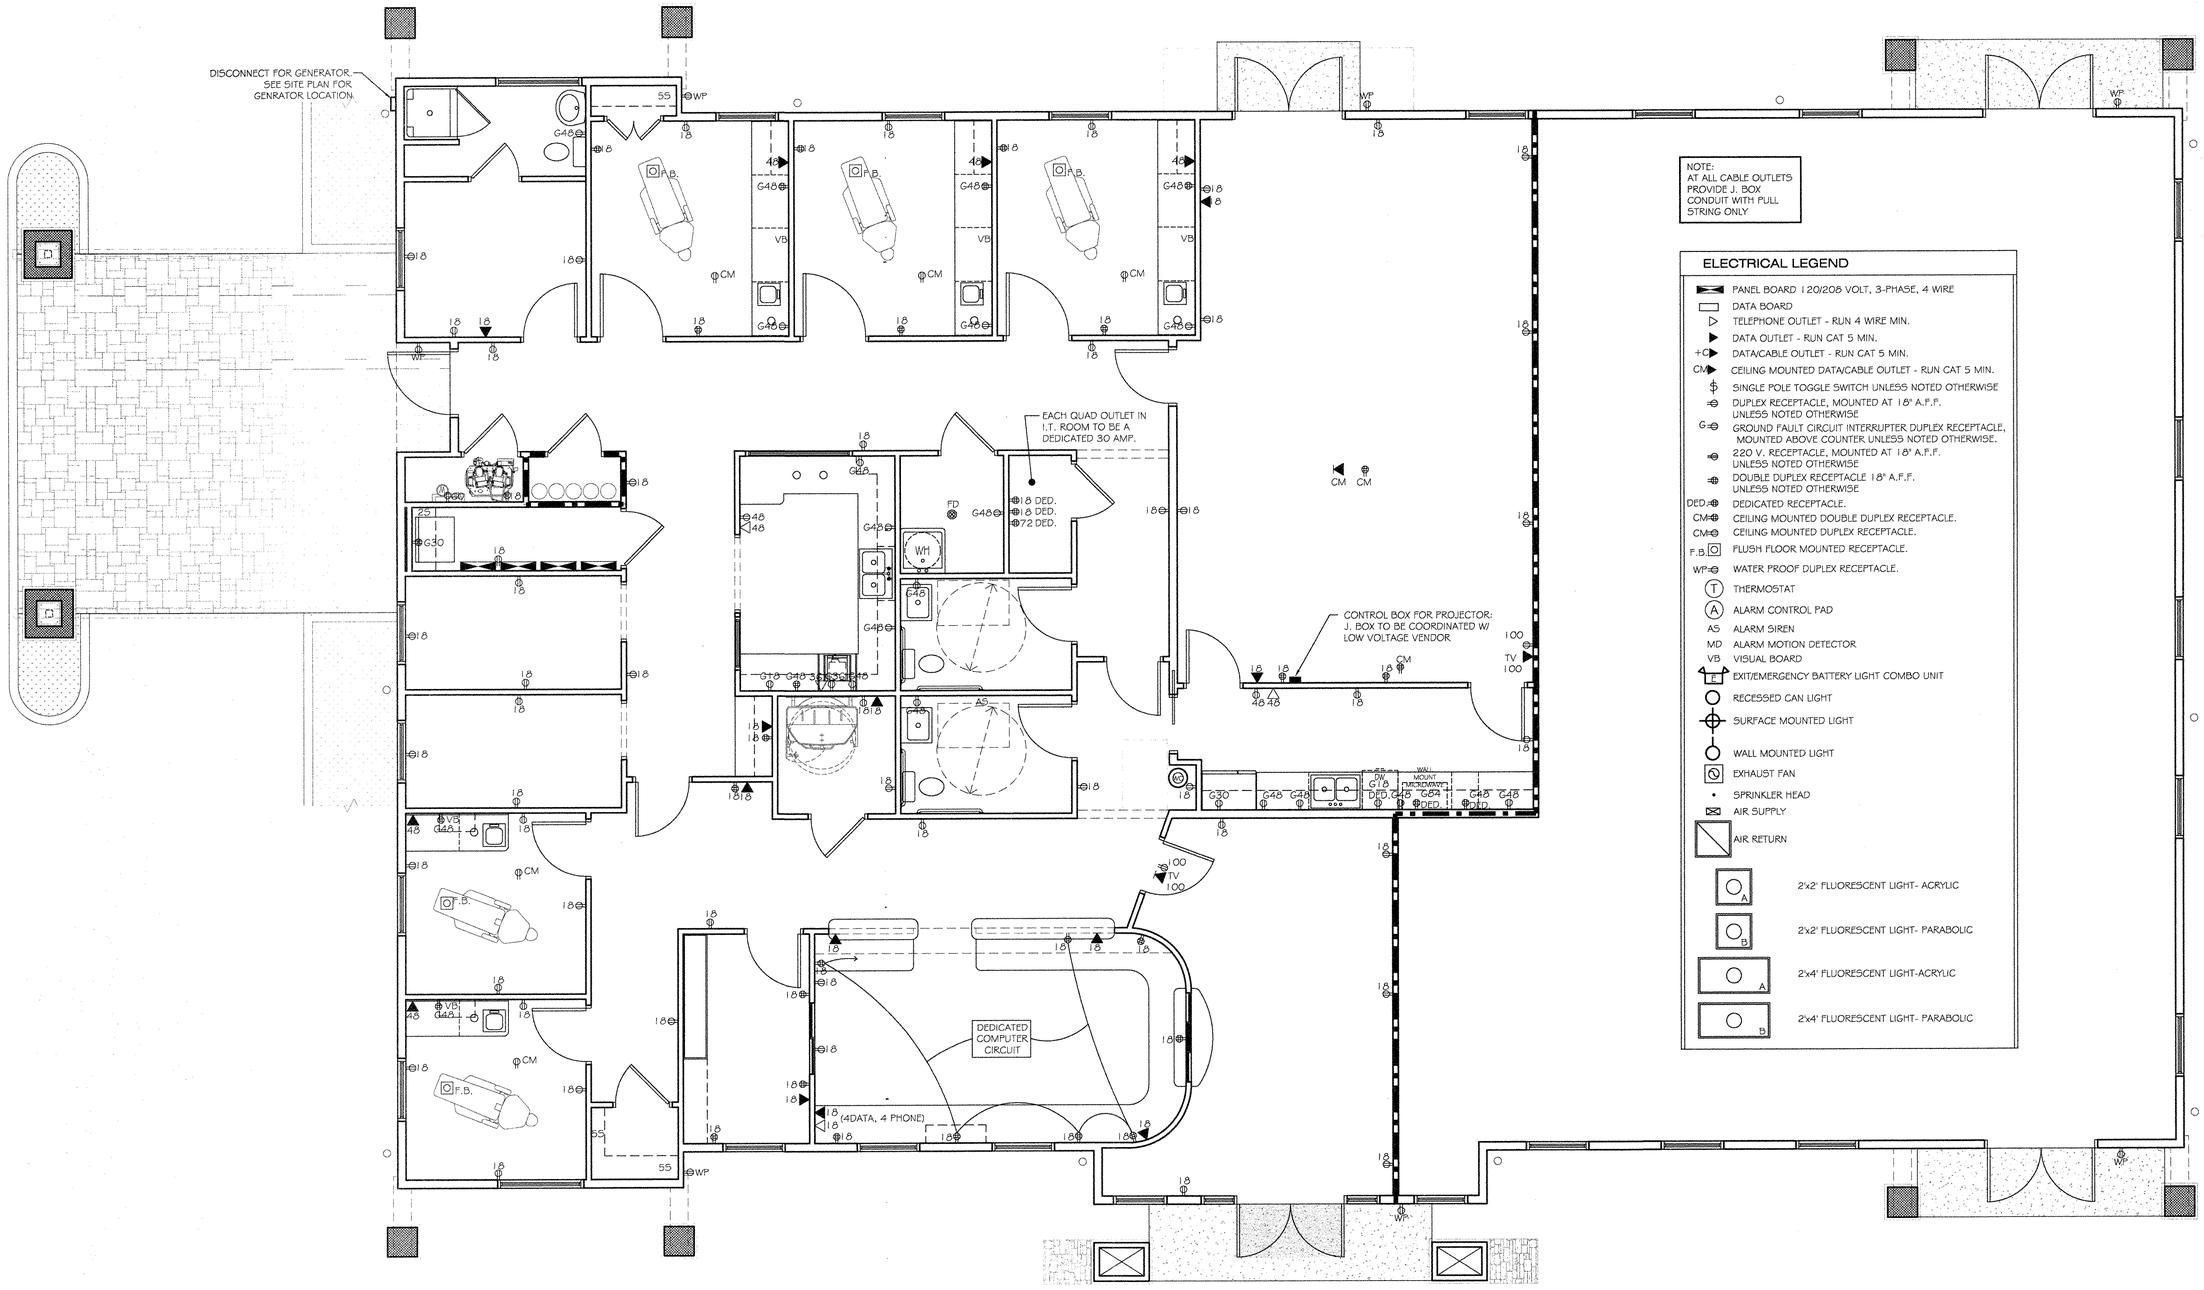

1 POWER & COMMUNICATION PLAN
1/4" = 1'-0"

JB
1015 TYRONE ROAD SUITE 450
TYRONE, GEORGIA 30290
770-632-9545
WWW.JEFFERSONBROWNEDESIGNS.COM

REVISIONS

NO.	DESCRIPTION

PROJECT

QUAD A

4508 HOLLY SPRINGS PKWY
CANTON, GEORGIA 30115
11-1502

STATE OF GEORGIA
EARNEST HOOKS, JR.
CERTIFICATE NO. 000814
REGISTERED ARCHITECT

SEAL

FEBRUARY 28, 2011

CONSTRUCTION SET
RELEASED FOR CONSTRUCTION

RELEASE DATE

POWER & COMMUNICATION PLAN

DRAWING TITLE

© COPYRIGHT 2011
JEFFERSON BROWNE, Inc.
THIS DOCUMENT AS AN INSTRUMENT OF SERVICE REMAINS THE PROPERTY OF JEFFERSON BROWNE, Inc. AND NO PART THEREOF MAY BE REPRODUCED IN ANY FORM WITHOUT WRITTEN PERMISSION FROM JEFFERSON BROWNE, Inc.

Drawn By: JB, KS, CMD
Checked By: JB, EH
PROJECT # 11-1502

SHEET NO.
A12.1
SHEET 31 of 39