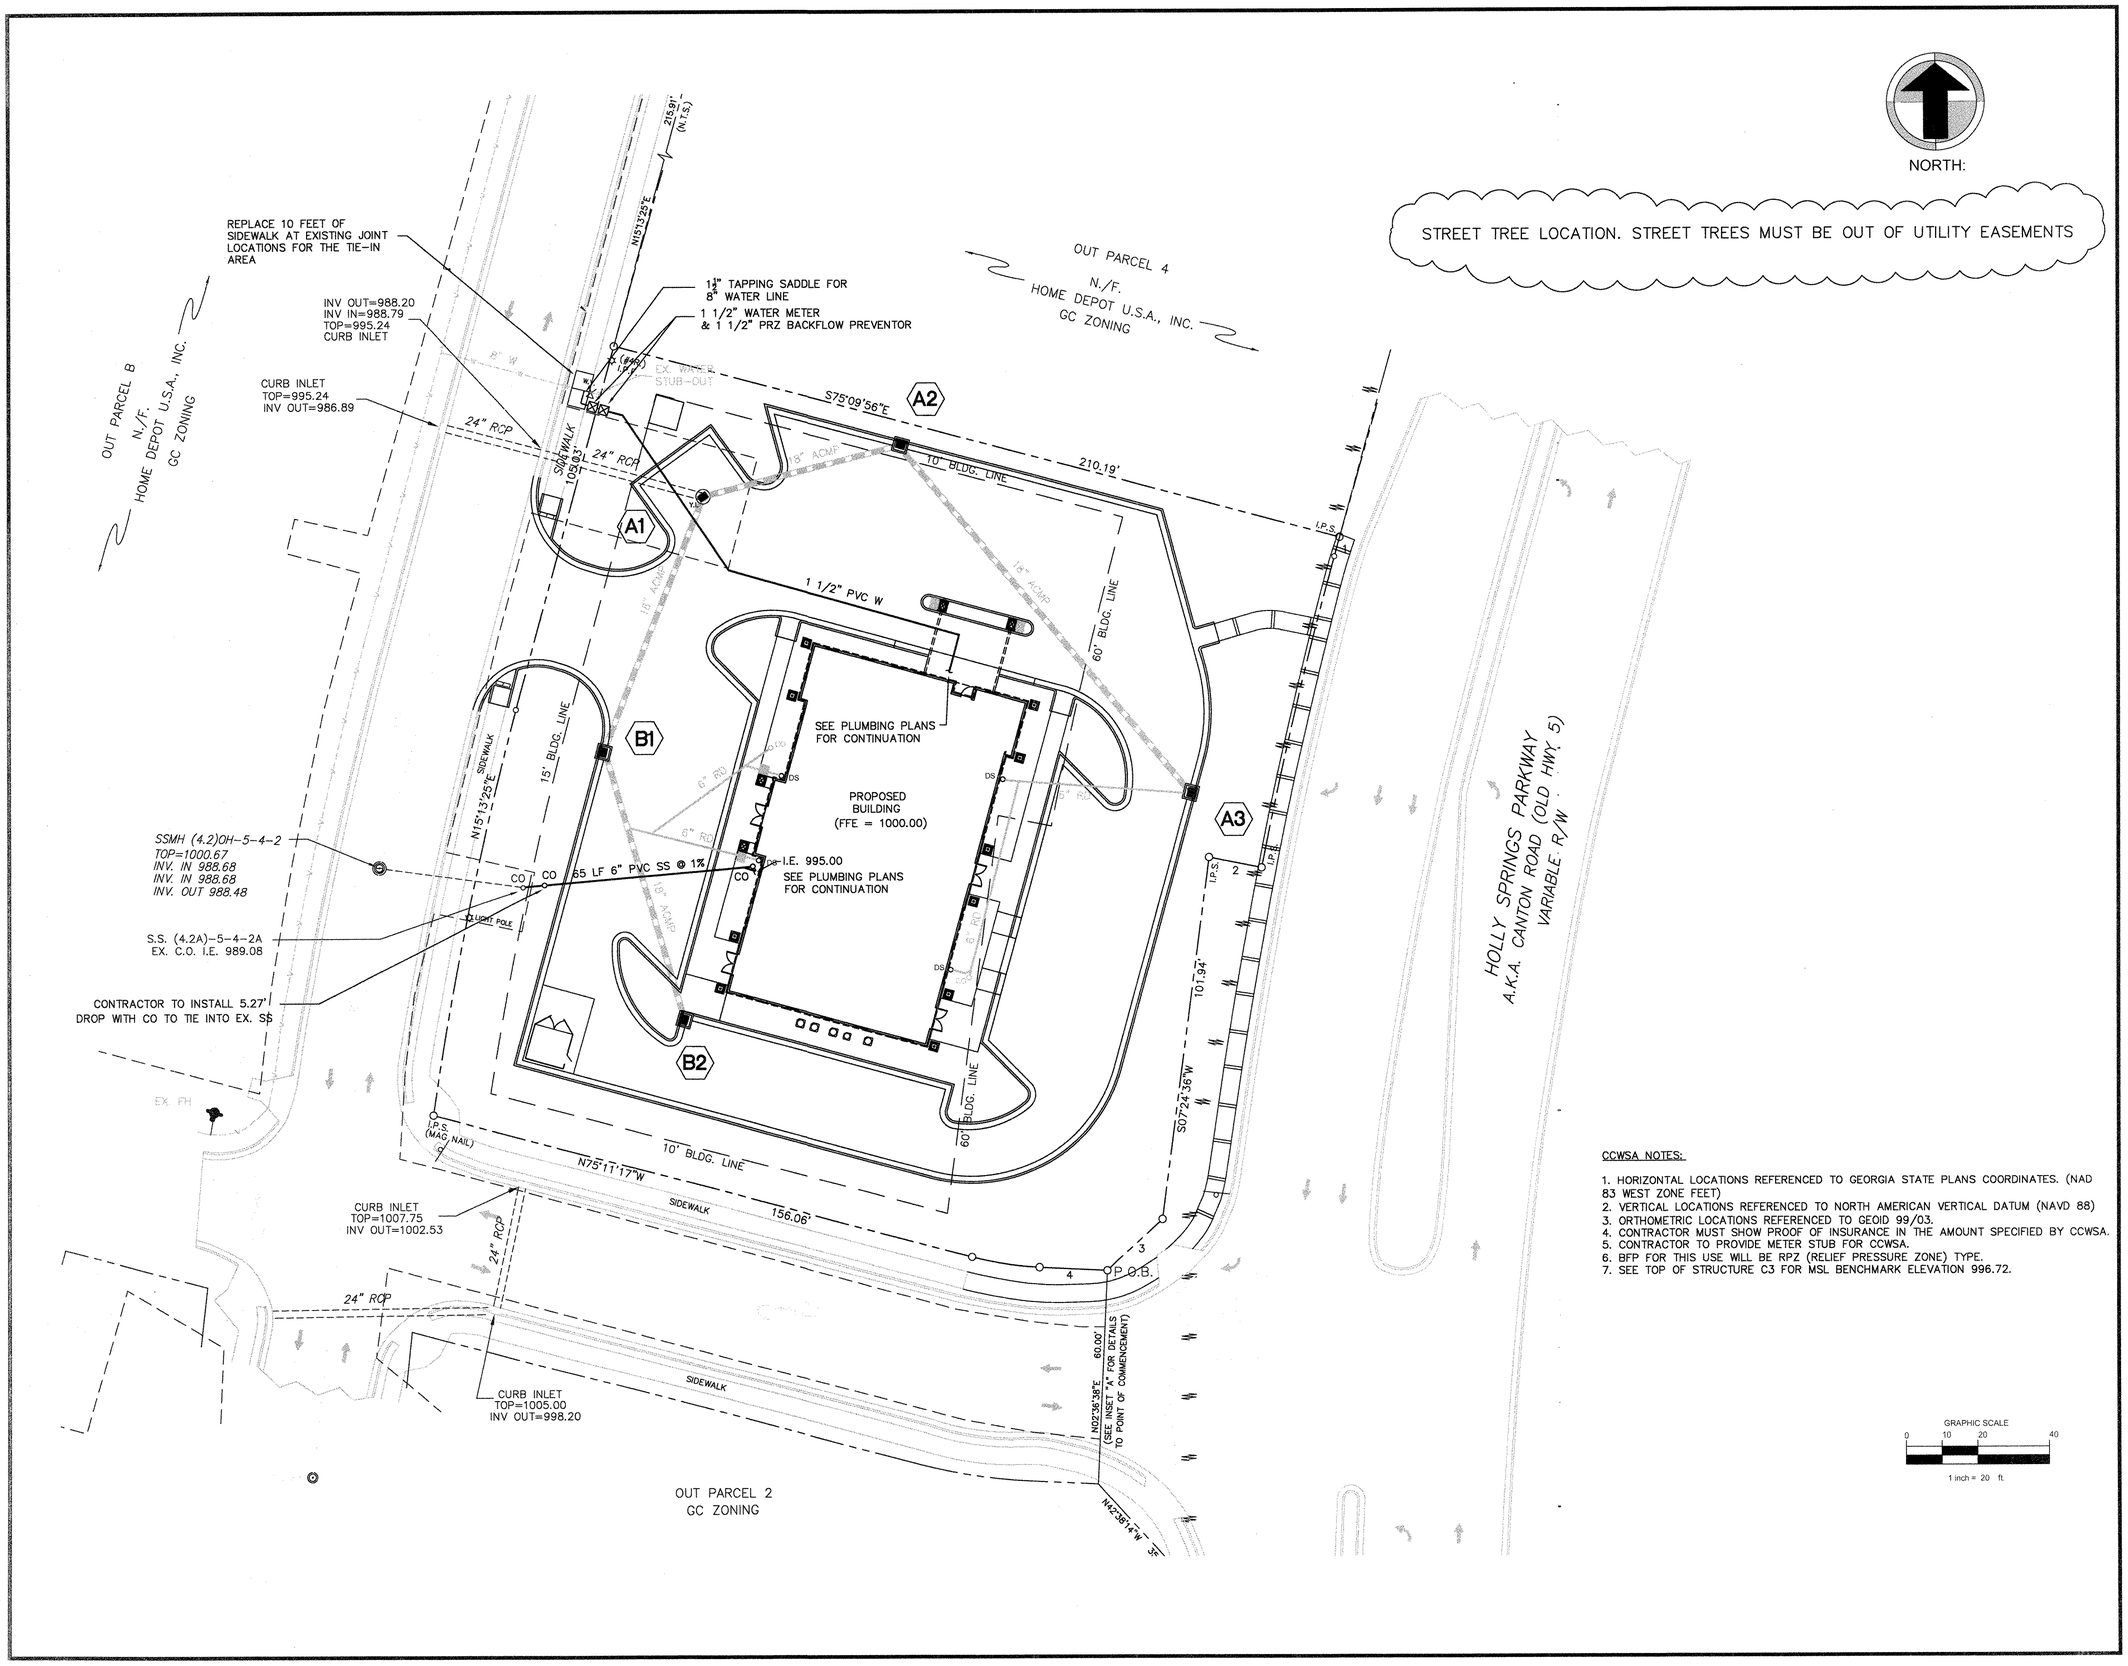

CCWSA NOTES:

1. HORIZONTAL LOCATIONS REFERENCED TO GEORGIA STATE PLANS COORDINATES. (NAD 83 WEST ZONE FEET)
2. VERTICAL LOCATIONS REFERENCED TO NORTH AMERICAN VERTICAL DATUM (NAVD 88)
3. ORTHOMETRIC LOCATIONS REFERENCED TO GEOID 99/03.
4. CONTRACTOR MUST SHOW PROOF OF INSURANCE IN THE AMOUNT SPECIFIED BY CCWSA.
5. CONTRACTOR TO PROVIDE METER STUB FOR CCWSA.
6. BFP FOR THIS USE WILL BE RPZ (RELIEF PRESSURE ZONE) TYPE.
7. SEE TOP OF STRUCTURE C3 FOR MSL BENCHMARK ELEVATION 996.72.

TK CONSULTING ENGINEERS, LLC
3639 Bancroft Main
Kennesaw, GA 30144
phone: 678.778.3389
tkconsultingllc@gmail.com
Civil Engineering • Site Development • Erosion Control

DRAWING DATE: 2/1/11
PROJECT NO: 10016

SUBMITTAL RECORD:
DATE DESCRIPTION

REVISION RECORD:
DATE DESCRIPTION

PROJECT NAME:
QUAD A MEDICAL BUILDING
HOME DEPOT SHOPPING CENTER

SITE:
LAND LOT 591
15TH DISTRICT
2ND SECTION
HOLLY SPRINGS, GA

CLIENT:
CKW & ASSOCIATES
1200 LAKE HEARN DRIVE
SUITE 260
ATLANTA,GA 30319

SHEET TITLE:
UTILITY PLAN

SHEET NUMBER:
C-9